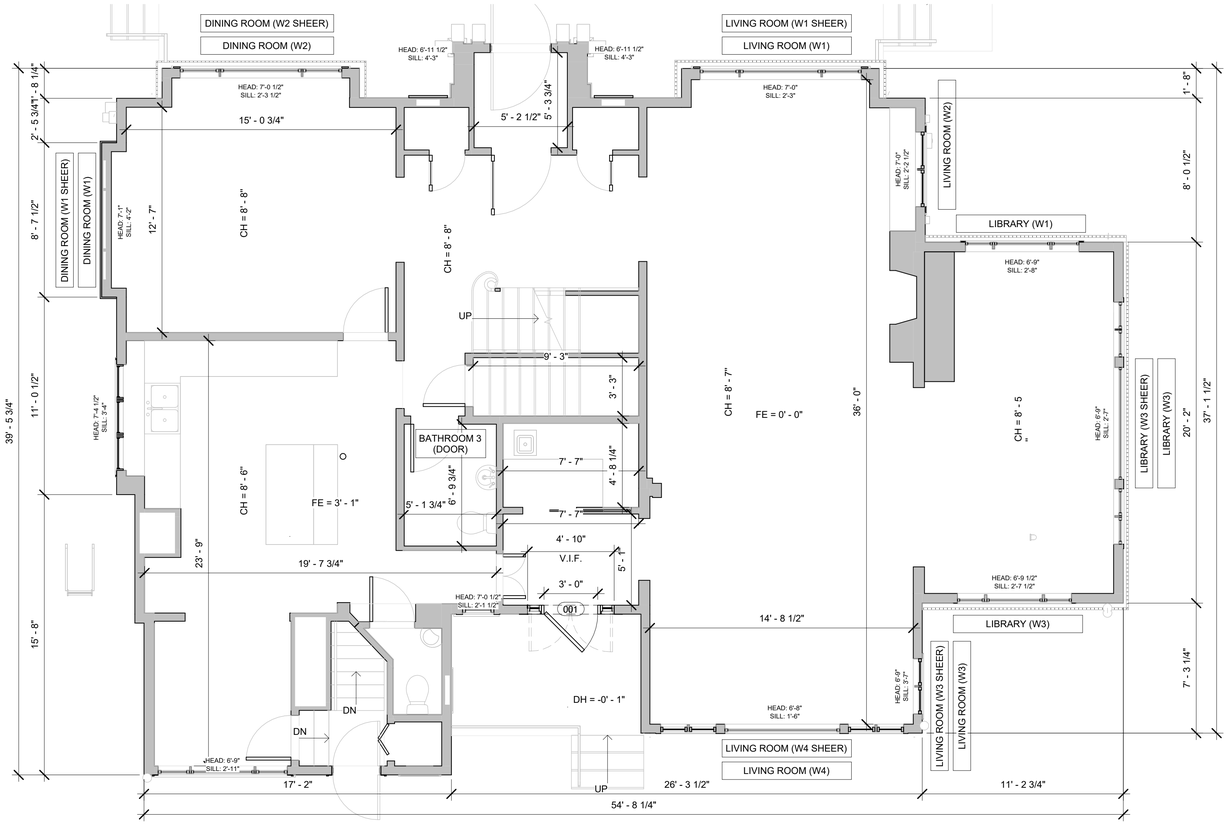

WINDOW TREATMENT SCHEDULE

INVOICE REFERENCE	PRODUCT	MATERIAL	COLOR
DINING ROOM (W1 SHEER)	TAILORED PLEAT DRAPES	SHEER ELEGANCE	WINTER
DINING ROOM (W1)	TAILORED PLEAT DRAPES	SILK DUPIONI	MARIGOLD
DINING ROOM (W2 SHEER)	TAILORED PLEAT DRAPES	SHEER ELEGANCE	WINTER
DINING ROOM (W2)	TAILORED PLEAT DRAPES	SILK DUPIONI	MARIGOLD
LIBRARY (W1)	FLAT ROMAN SHADE	TBD	
LIBRARY (W2 SHEER)	TAILORED PLEAT DRAPES	SHEER ELEGANCE	WINTER
LIBRARY (W2)	TAILORED PLEAT DRAPES	TBD	
LIBRARY (W3)	FLAT ROMAN SHARES	TBD	
LIVING ROOM (W1 SHEERS)	TAILORED PLEAT DRAPES	SHEER ELEGANCE	WINTER
LIVING ROOM (W1)	TAILORED PLEAT DRAPES	RAW SILK	
LIVING ROOM (W2)	FLAT ROMAN SHADES	RAW SILK	BARK
LIVING ROOM (W3 SHEER)	TAILORED PLEAT DRAPES	SHEER ELEGANCE	WINTER
LIVING ROOM (W3)	TAILORED PLEAT DRAPES	RAW SILK	BARK
LIVING ROOM (W4 SHEER)	TAILORED PLEAT DRAPES	SHEER ELEGANCE	WINTER
LIVING ROOM (W4)	TAILORED PLEAT DRATES	RAW SILK	BARK

NOTE: ALL SELECTIONS TBC. SEE QUOTE FROM THE SHADE STORE FOR FULL SPECIFICATION AND HARDWARE

NOTE:

ALL PRODUCTS INDICATED ARE BASIS OF DESIGN. SUBSTITUTIONS TO BE EQUAL OR BETTER.

DOCUMENT HISTORY:

REV.#	DATE	PURPOSE
1	10/15/2025	BID SET

Signature, Date and Seal

STATE OF NEW JERSEY
REGISTERED ARCHITECT
NJ#0043538500

MONTCLAIR
STATE UNIVERSITY

Key Plan

studiohillier
architecture | urban planning | design
190 Witherspoon Street
Princeton, NJ 08542
T 609.688.9999
F 609.688.9990
www.studiohillier.com

Project

Montclair State University

852 Valley Road
Montclair, NJ

Sheet Title

Window Treatment Key Plan and Schedule

SCALE: 1/4" = 1'-0"
PROJECT NO: A.073

MSU PROJECT NO: PR23C093
SHEET NO:
A700

© studiohillier 2025. ALL RIGHTS RESERVED